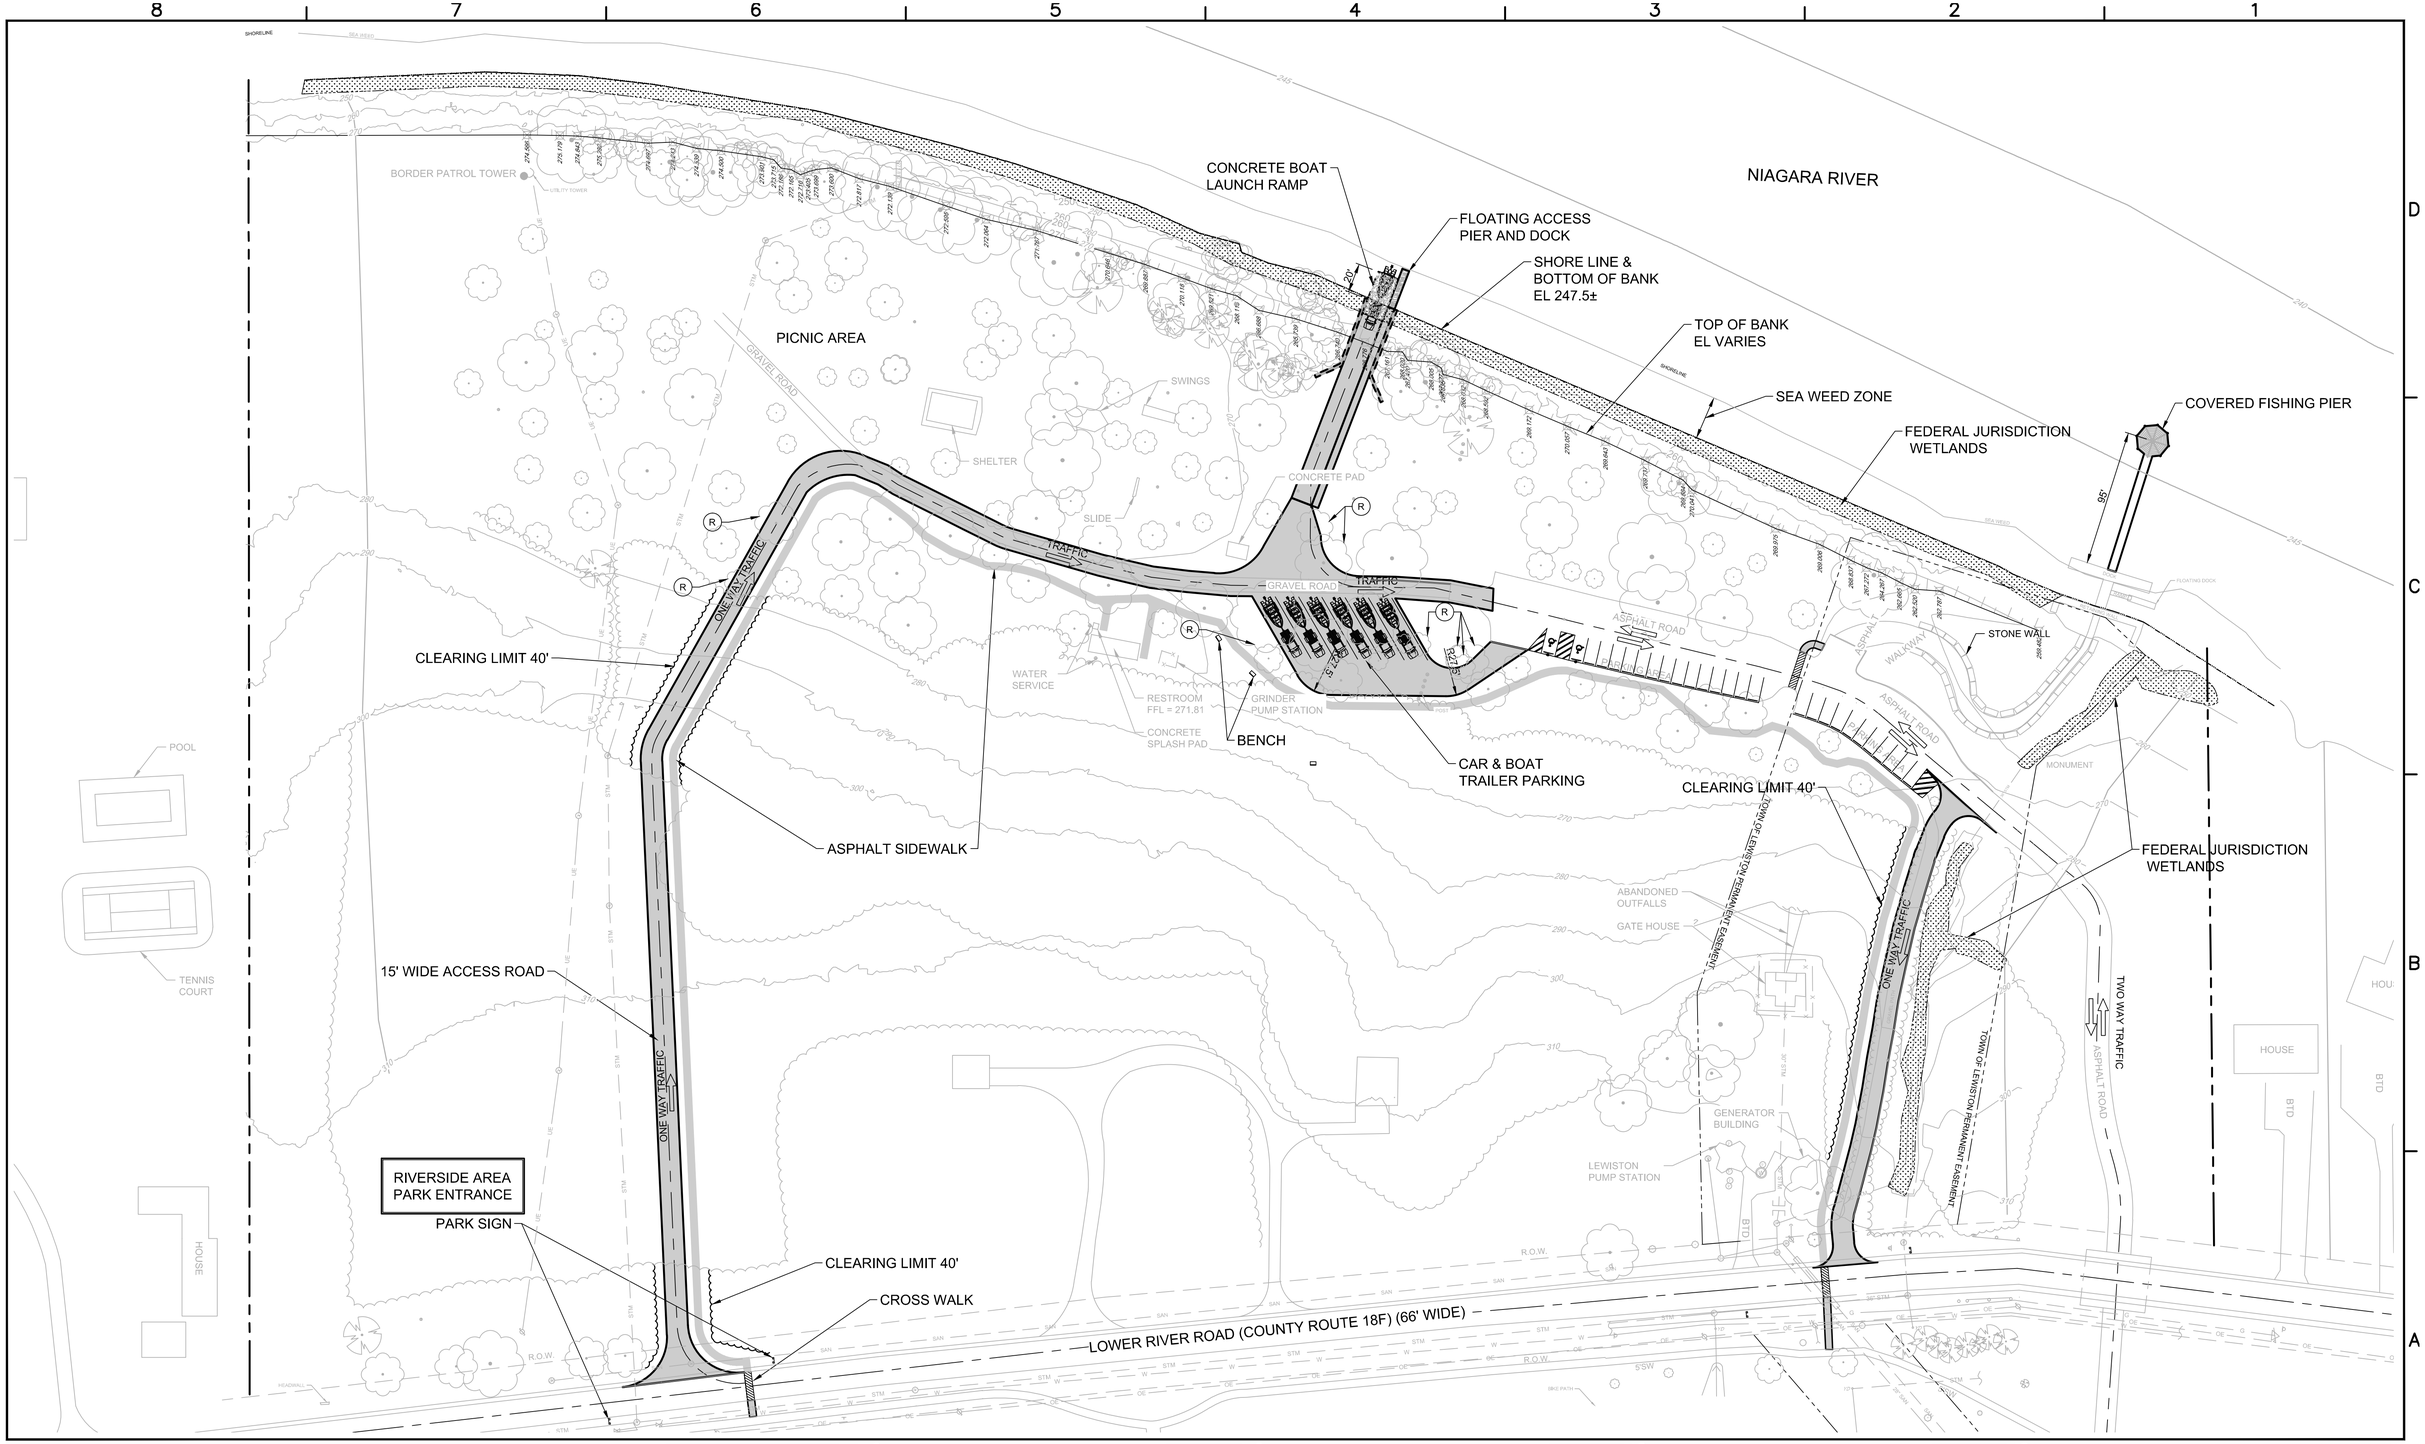

SCALE VERIFICATION: THIS BAR MEASURES 1" ON ORIGINAL, ADJUST SCALE ACCORDINGLY.

No	Revision	Date	Initial

WARNING: ALTERING THIS DOCUMENT IS IN VIOLATION OF THE NEW YORK STATE EDUCATION LAW EXCEPTING AS PROVIDED IN SECTION 7209, PART 2 OF THE LAW.

TOWN OF LEWISTON
JOSEPH DAVIS PARK

PARK IMPROVEMENTS

CONCEPTUAL SITE PLAN

CRA Infrastructure & Engineering, Inc.

Source Reference:			Date: SEPTEMBER 2012
Project Manager: D. BRITTON	Reviewed By: D. BRITTON	Designed By: A. AIGNER	Drawn By: ARA
Scale: 1" =50'	Project No: 630925	Report No: 003	Drawing No: CI-01

630925-00(003)CI-BU001 SEP 25/2012